608

PROPOSED SEWAGE SYSTEM
FOR
RICHARD HODGE

SEABROOK, N.H
SCALE 1"=20 MAY 1970
PARKER SURVEY ASSOC INC
SEABROOK, N.H

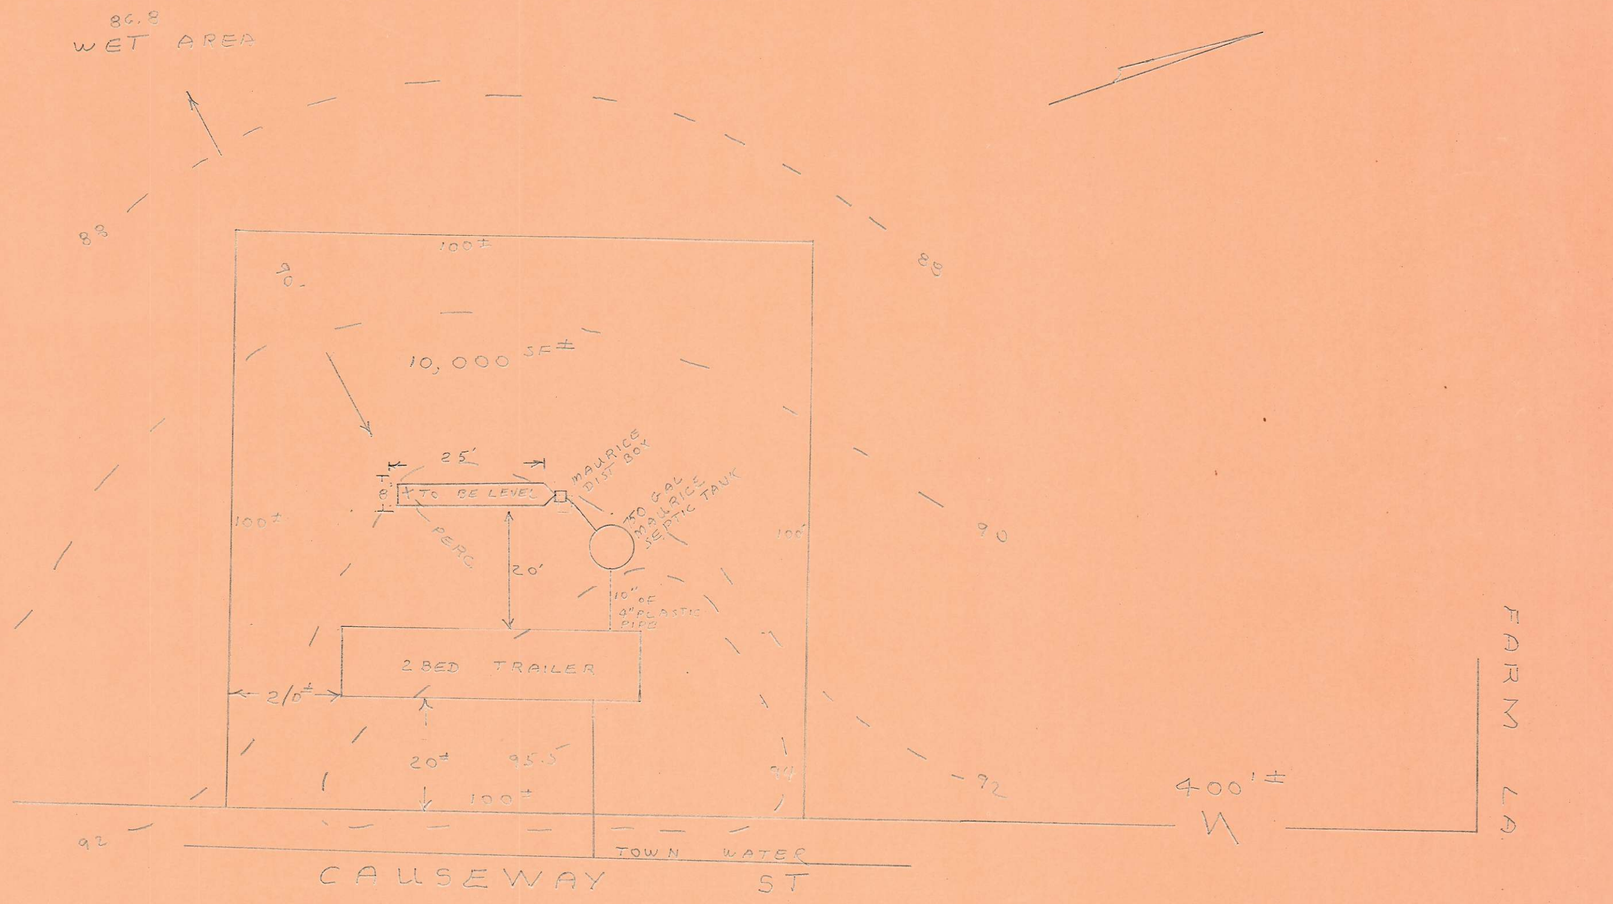

TEST PIT & SOIL LOG

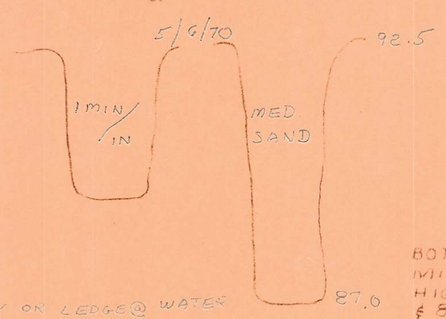

BOTTOM OF LEACHING AREA MIN OF 4 FT ABOVE HIGH WATER TABLE & 8 FT CLAY, HARDPAN OR LEDGE

PARTIAL SECTION OF LEACHING BED

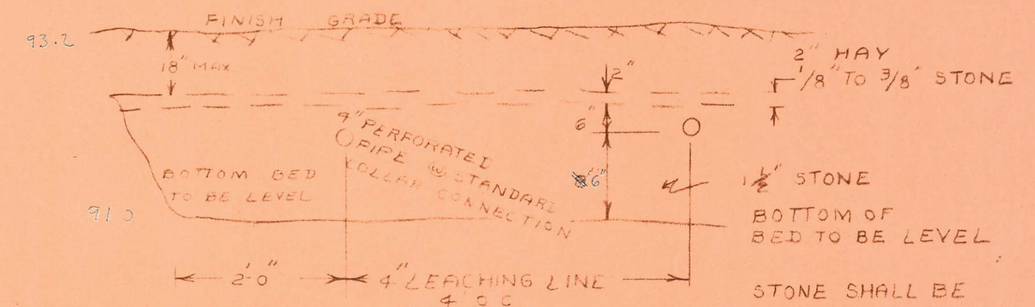

STONE SHALL BE WASHED CRUSHED STONE OR WASHED GRAVEL FREE FROM IRON, FINES, DUST & ORGANIC MATTER AS LAID

809

809